
SRUSHTI RAJ SIDDHI



A PROJECT BY SRUSHTIRAJ GROUP

EXCLUSIVELY MARKETED BY SPACE ACRE GROUP

Nestled in peaceful upmarket centrally located neighborhood of **Tilak Nagar** is one of precious jewels amongst Navratnas by **Srushtiraj Enterprises Group** in the vicinity.
Project offers residential spaces encompassing fusion of **thoughtful architecture, necessary functionality and impeccable execution.**

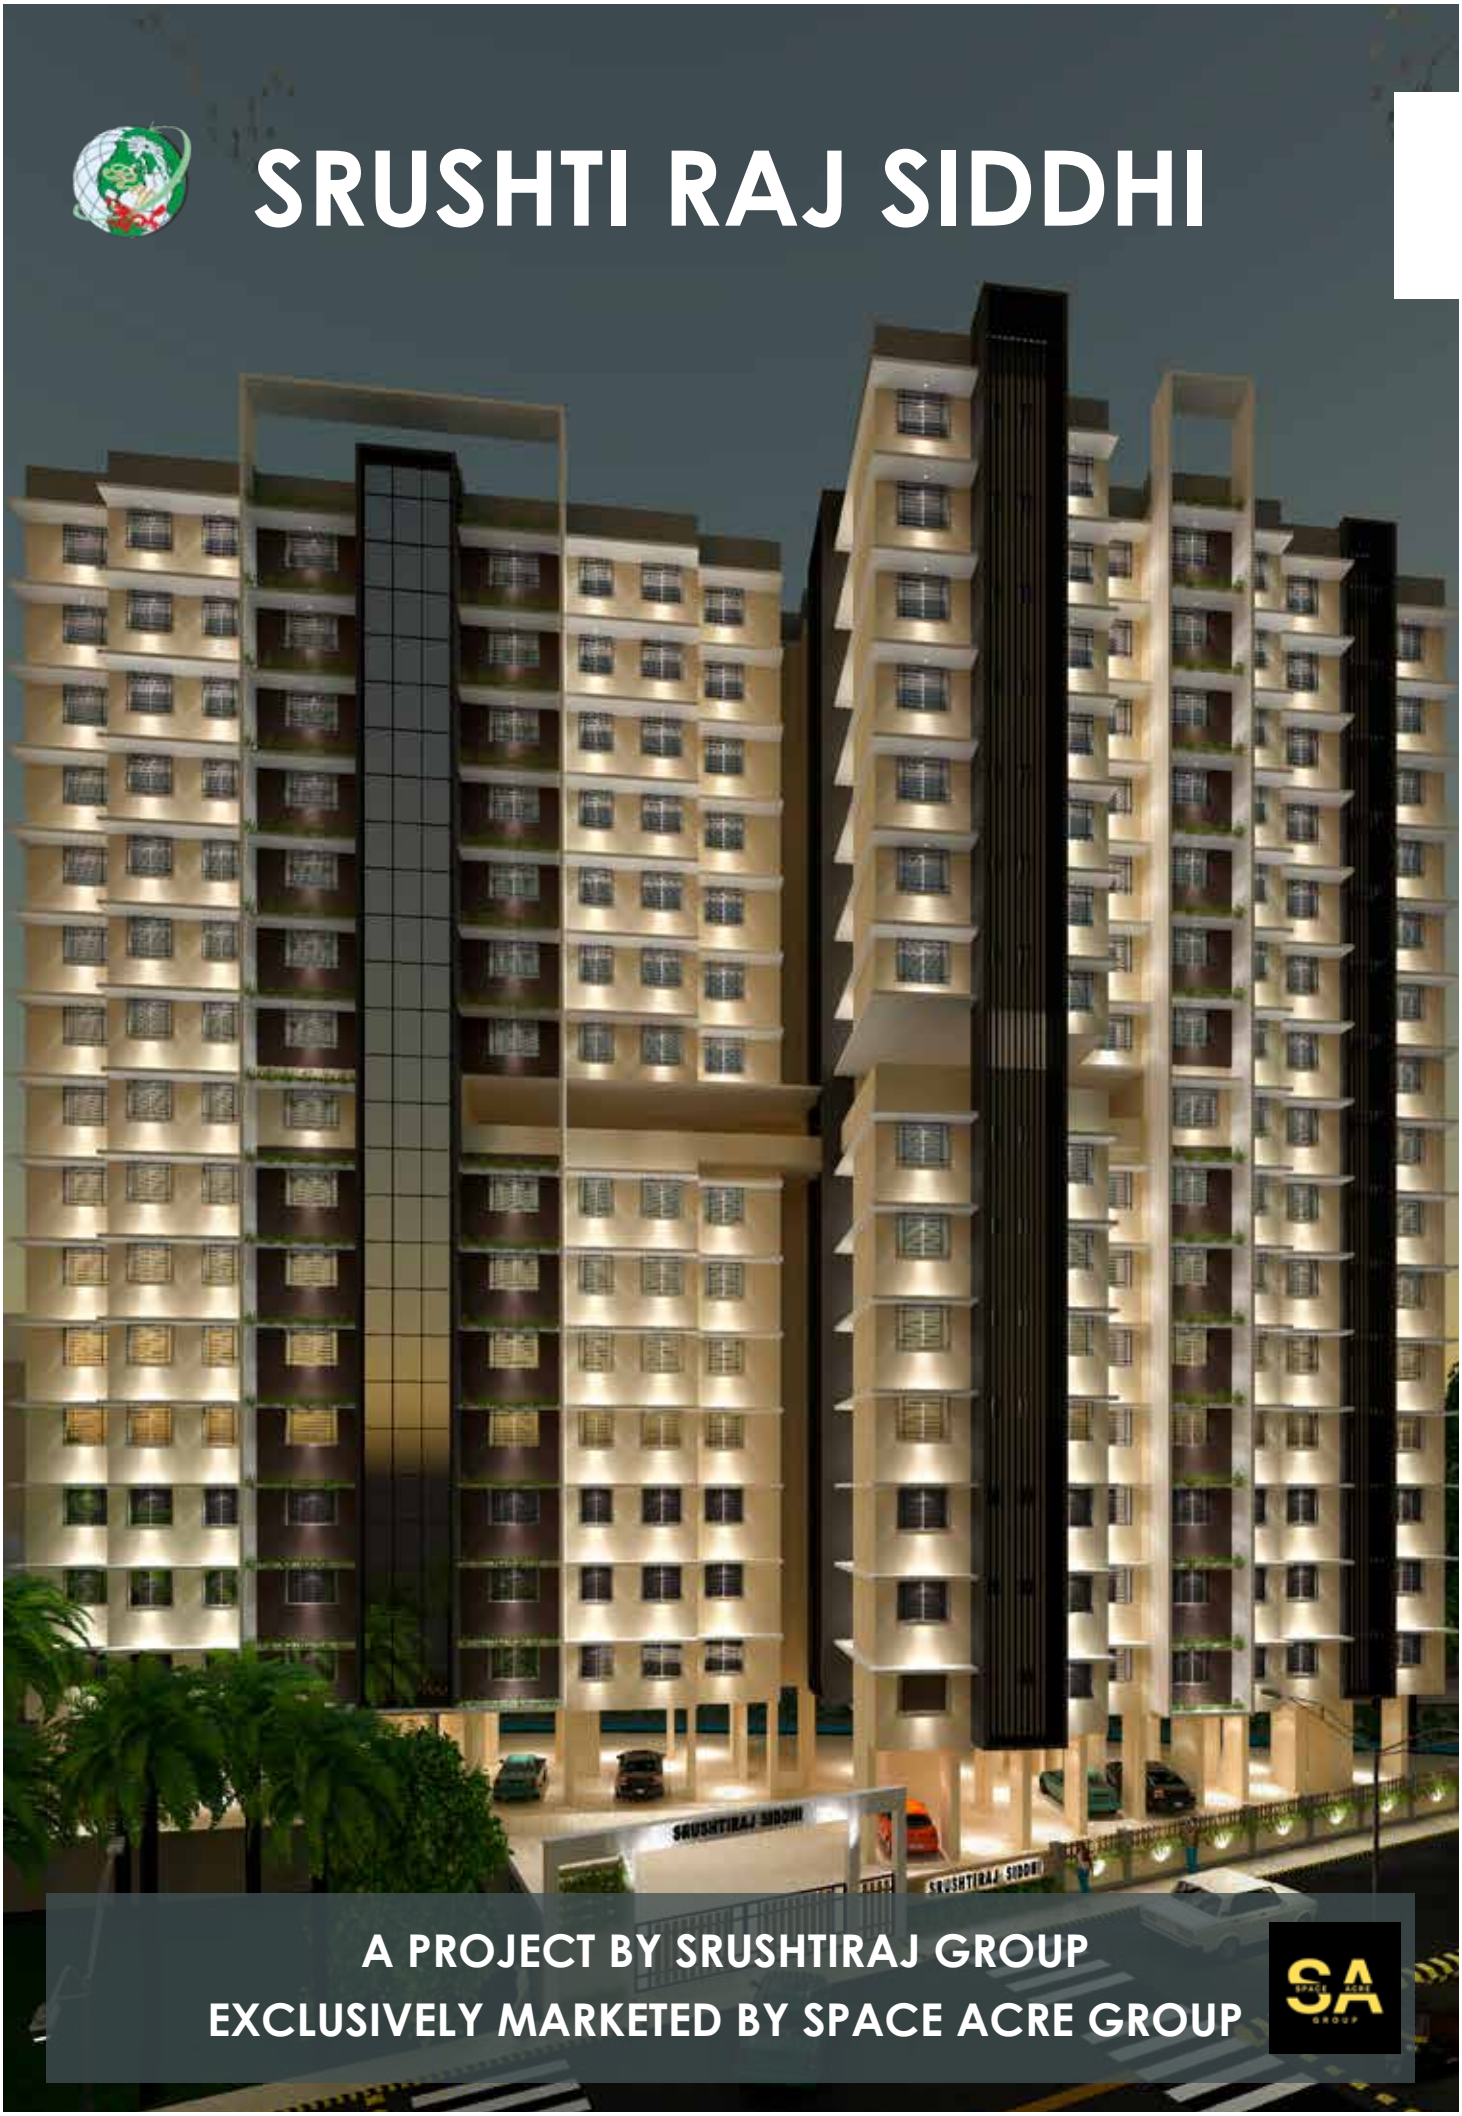

ABOUT US:

Srushti Group of Companies is a high-density construction and rehabilitation company that builds residential towers, offices, commercial spaces, and retail establishments. We specialize in redeveloping old existing structures including slum pockets all over Mumbai.

Our current projects are well connected with the metros, monorails, and local trains in close vicinity. Our unique teamwork and total quality management allow us to meet even the toughest standards of perfection.



AMENITIES



Vitrified Tiles and Laminated Flush Doors



Bathrooms with Exclusive CP fittings




Ample Car Parking




Playground attached to our Building Premise

COMPLETE FLOOR PLAN

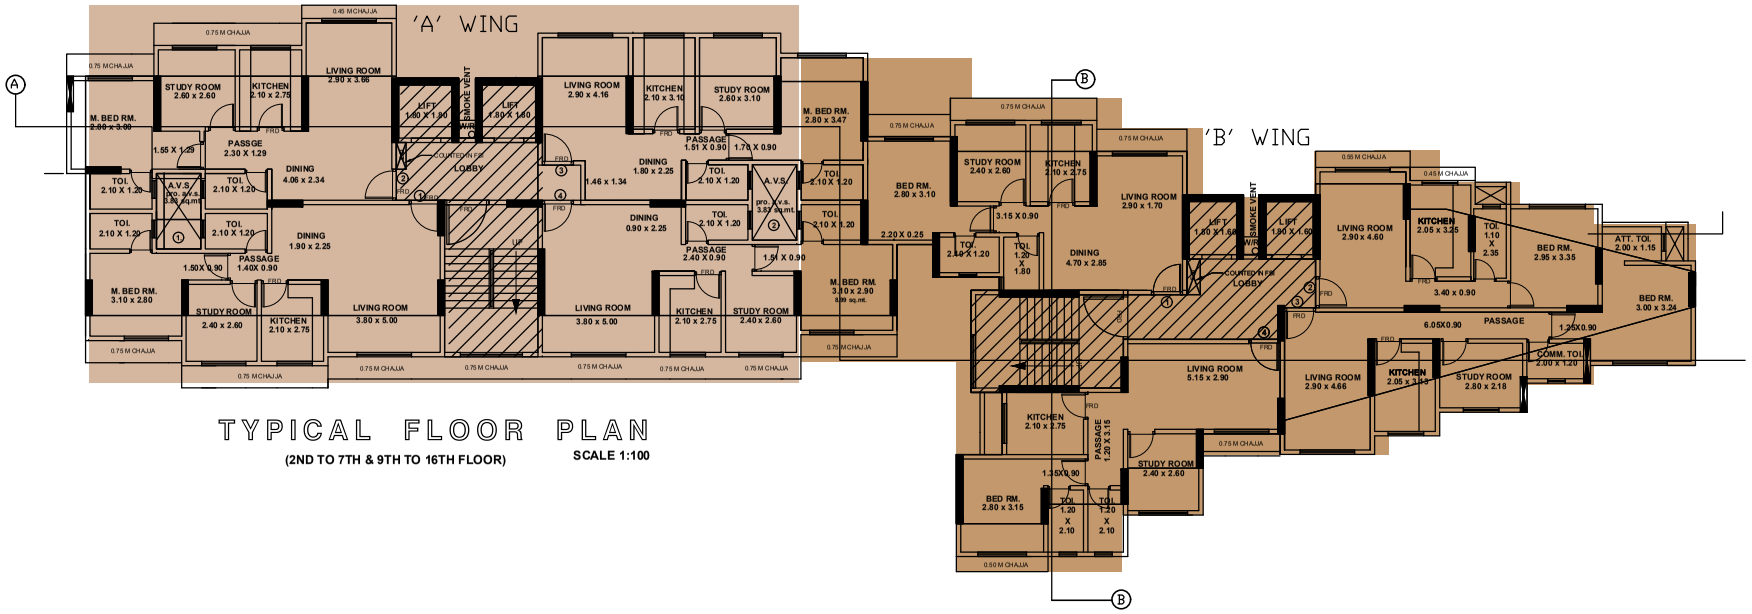

TYPICAL FLOOR PLAN

(2ND TO 7TH & 9TH TO 16TH FLOOR) SCALE 1:100

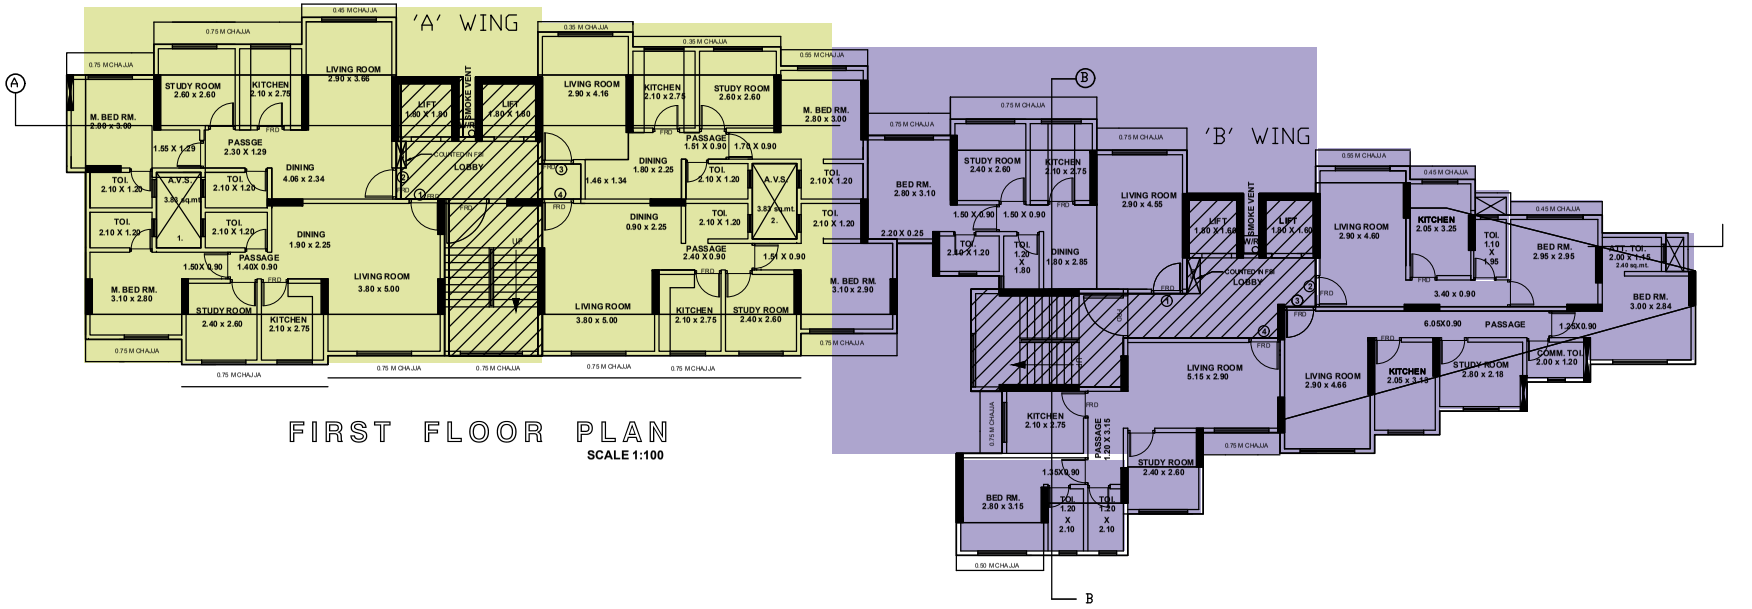

FIRST FLOOR PLAN

SCALE 1:100

B-WING UNIT-1



399 Square Feet

B-WING UNIT-1



522 Square Feet

B-WING UNIT-1




540 Square Feet

A-WING UNIT-1



589 Square Feet

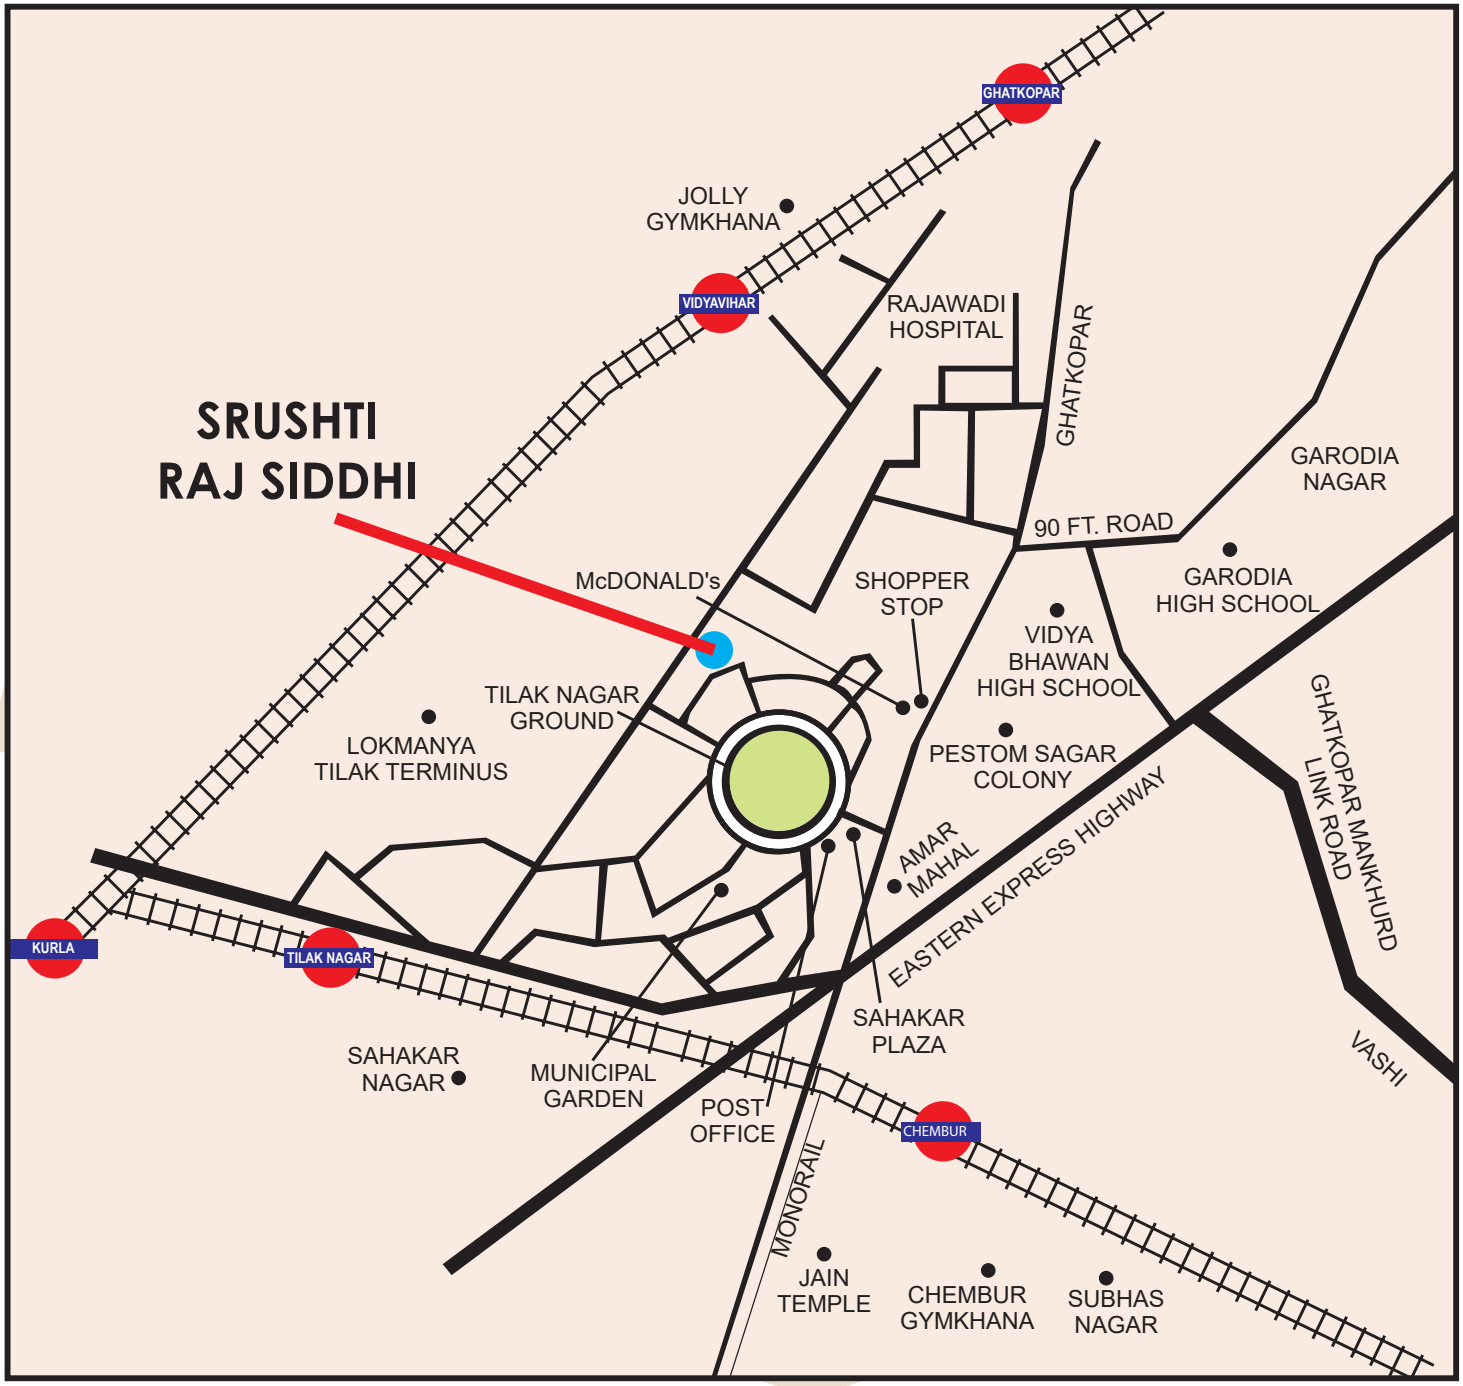

Kurla Terminus
0.5 kms

Bandra Kurla Complex
4.5 kms

Eastern Express Highway
1.0 kms

Schools & Kids Play Area
0.5 to 1.5 kms

International Airport
3.5 kms

Colleges
1.0 to 1.5 kms

Address: Srushti Raj Siddhi, 13th Road, Bldg.No.105, Tilak Nagar, Mumbai - 400089

MahaRERA Registration No.: P51800002790